

ADDENDUM NO. 1

To: Prospective Bidders
Contract: Bid Reference # 2412
Contract No. H2648701 – (General Construction)

**Emergency Services Facility
Renovations & Improvements
120 Base Road, Oriskany, NY 13424**

Prepared By: Oneida County Department of Public Works
Division of Engineering

Date: October 2, 2026

This addendum is issued indicating changes to the Contract Documents. All changes shall be incorporated in the Contractor's Proposal as described herein, as this addendum will become part of the Contract Documents, if and when an award is made. Acknowledgment of this addendum shall be indicated on the proposal.

Revisions to the Contract Documents:

Please incorporate the following pages into the contract documents.
This addendum has (30) Pages (including cover sheet).

Authorized By: Edward Smith, P.E.
Deputy Commissioner, Division of Engineering



NOTE: This addendum shall not be delivered via mail. You must provide information as requested below, sign, and Email back to the Oneida County Purchasing Department at snowak@oneidacountyny.gov.

I hereby acknowledge receipt of **ADDENDUM NO. 1**:

Company

Name (Print)

Signature

Date

ADDENDUM NO. 1

To: Prospective Bidders

Contract: Bid Reference Number 2412

General Construction: Contract No. H2648701

Project: Oneida County Department of Public Works
Emergency Services Facility
Renovations & Improvements
120 Base Road
Oriskany, NY 13424

Prepared By: MARCH Associates, Architects & Planners, PC
258 Genesee Street, Suite 300
Utica, NY 13502

Date: October 2, 2026

This addendum is issued indicating changes to the Contract Documents dated September 1, 2026. All changes shall be incorporated in the Contractor's Proposal as described herein, as this addendum will become part of the Contract Documents, if and when an award is made. Acknowledgment of this addendum shall be indicated on the proposal.

The following changes, additions, and deletions shall be incorporated into the Project Manual and Drawings.

SUPPLEMENTAL INFORMATION:

- ITEM 1. Refer to the Pre-Bid Meeting Minutes and Sign-In Sheet, dated September 29, 2026, attached.
- ITEM 2. Refer to the Limited Pre-Renovation Asbestos Survey Report (File number 897.200.001), dated September 30, 2026, attached.

REFER TO SPECIFICATION BOOK:

- ITEM 1. SECTION 00 01 10, TABLE OF CONTENTS
 - A. Page 00 01 10/1. **ADD** the following:
"DIVISION 10 – SPECIALTIES
Section 10 11 00 Visual Display Units"
- ITEM 2. **ADD** SECTION 10 11 00, VISUAL DISPLAY UNITS, attached.

REFER TO DRAWINGS:

- ITEM 1. DRAWING AD101, REMOVALS FLOOR PLAN
 - A. Refer to General Notes. **ADD** the following note:

"4. ENSURE ENTIRETY OF THE RAISED ACCESS FLOORING CONCEALED SPACE IS VACUUMED CLEAN. ENSURE AND MAINTAIN ACCESS TO RAISED ACCESS FLOORING CONCEALED SPACE THROUGHOUT CONSTRUCTION AND AT COMPLETION OF WORK."
 - B. Refer to Keyed Notes #1. **REVISE** note **TO READ** as follows:

"EXAMINE AND PREPARE EXISTING VCT FLOORING FOR BROKEN OR CRACKED TILES. PREPARE TO FILL VOIDS. PREPARE VCT FOR INSTALLATION OF STATIC CONTROL FLOORING, PER STATIC CONTROL FLOORING MANUFACTURER'S RECOMMENDATIONS. NOTE ACCESS FLOOR AREA."
 - C. Refer to Keyed Notes #3. **REVISE** note **TO READ** as follows:

"REMOVE EXISTING 2X2 ACT CEILING SYSTEM, REMOVE MECHANICAL AND ELECTRICAL FIXTURES AS REQUIRED."
 - D. Refer to Storage A27, **ADD** demolition Keyed Notes #3 and #5 at the east wall and the area adjacent to the east wall.
- ITEM 2. DRAWING A101, FLOOR PLAN
 - A. Refer to General Notes. **ADD** the following note **TO READ**:

"4. ENSURE ENTIRETY OF THE RAISED ACCESS FLOORING CONCEALED SPACE IS VACUUMED CLEAN. ENSURE AND MAINTAIN ACCESS TO RAISED ACCESS FLOORING CONCEALED SPACE THROUGHOUT CONSTRUCTION AND AT COMPLETION OF WORK."

- B. Refer to Keyed Notes #1. **REVISE** note **TO READ** as follows:

“EXAMINE AND PREPARE EXISTING VCT FLOORING FOR BROKEN OR CRACKED TILES. PREPARE TO FILL VOIDS. PREPARE VCT FOR INSTALLATION OF STATIC CONTROL FLOORING, PER STATIC CONTROL FLOORING MANUFACTURER’S RECOMMENDATIONS. NOTE ACCESS FLOOR AREA.”

- C. Refer to Keyed Notes #3. **REVISE** note **TO READ** as follows:

“REMOVE EXISTING 2X2 ACT CEILING SYSTEM, REMOVE MECHANICAL AND ELECTRICAL FIXTURES AS REQUIRED.”

- D. Refer to Storage A27. **ADD** Keyed Note #3 at the east wall.

- E. Refer to ROOM FINISH SCHEDULE. **ADD** the following entry:

“A27; STORAGE; EX; E. LVP; EVB; EX; E. PT; EX; E. PT; EX; PT; EX; E. PT; EX; E. ACT; EX; TEMPORARILY REMOVE PORTION OF ACT AND REINSTALL; A27”

ITEM 3. **DRAWING A111, REFLECTED CEILING PLAN**

- A. Refer to General Notes. **ADD** the following note **TO READ**:

“4. ENSURE ENTIRETY OF THE RAISED ACCESS FLOORING CONCEALED SPACE IS VACUUMED CLEAN. ENSURE AND MAINTAIN ACCESS TO RAISED ACCESS FLOORING CONCEALED SPACE THROUGHOUT CONSTRUCTION AND AT COMPLETION OF WORK.”

- B. Refer to Keyed Note #1. **REVISE** note **TO READ** as follows:

“EXAMINE AND PREPARE EXISTING VCT FLOORING FOR BROKEN OR CRACKED TILES. PREPARE TO FILL VOIDS. PREPARE VCT FOR INSTALLATION OF STATIC CONTROL FLOORING, PER STATIC CONTROL FLOORING MANUFACTURER’S RECOMMENDATIONS. NOTE ACCESS FLOOR AREA.”

- C. Refer to Keyed Note #3. **REVISE** note **TO READ** as follows:

“REMOVE EXISTING 2X2 ACT CEILING SYSTEM, REMOVE MECHANICAL AND ELECTRICAL FIXTURES AS REQUIRED.”

- D. Refer to Storage A27. **ADD** area of ACT ceiling adjacent to east wall and **ADD** note to read as follows:

“REINSTALL ACT CEILING”

* * * * *

PRE-BID MEETING MINUTES



Project: Oneida County DPW
Emergency Services Facility
Renovations & Improvements
MARCH No. 24239

Location: 911 Emergency Communications Center

Date: Tuesday, September 29th, 2026

Introductions of the design team were made. Carrie Hood is the Project Architect.

This meeting is held to initiate the Bid Phase for the above referenced project. C. Crolius reviewed the administrative requirements.

Administrative Items related to the Project are as follows:

- Project consists of General Construction, including Electrical.
- Bids are due on **Thursday, October 8th, 2026, by 10:30 AM** at Oneida County Department of Purchasing, 800 Park Ave., Utica, NY 13501.
- Contractors are reminded to allow sufficient time for Building Security.
- All questions are to be directed to MARCH Associates and be sent no later than the end-of-day Thursday, October 1st, 2026. An addendum will be issued the following day.
- RFI's can be submitted through submittals@marchassoc.com.
- Bidders are invited to tour the work area following the meeting. After today, if site visits are necessary, bidders are to make arrangements with Brian Sabonis at (315) 793-6225.
- This contract is subject to compliance with New York State Labor Law 220-i. No contractor may bid for this contract unless it is registered with the New York State Department of Labor and submits with its bid the Certificate of Registration – B. Sabonis of Oneida County DPW.
- Contractors shall ensure that they are on the County Plan holder List for the project, complete all forms and requirements provided in the bidding documents.
- This is a single-prime General Construction Contract.
- Bid Bond Required, Performance Bond Required, WICKS Reform.
- Contractors to include in their bid the Construction Contingency Project Allowance of \$20,000. All Overhead and Profit associated with the contingency allowance should be included in the Base Bid.

Sign-In Sheet

**Project: Oneida County DPW
Emergency Services Facility – Renovations & Improvements
MARCH No. 4239**

Location: 911 Emergency Communications Center, 120 Base Road, Oriskany, NY

Date: Tuesday, September 29th, 2026

Meeting No.: Pre-Bid

258 Genesee Street, Suite 300 • Utica, New York 13502
315.733.3344 • marchassoc.com

Please sign in, print clearly.

[illegible]

September 30, 2026

Mr. Chris Crolius
MARCH Associates, Architects & Planner
258 Genesee Street, Suite 300
Utica, New York 13502

Re: Limited Pre-Renovation Asbestos Survey Report
Oneida County Emergency Services Call Center

File: 897.200.001

Dear Mr. Crolius:

We have completed sampling and investigation for asbestos containing materials for the Oneida County Emergency Services Call Center renovation project. The focus of the investigation was to identify asbestos containing materials potentially impacted by the project.

We have provided below a list of materials sampled with results of the laboratory analysis.

Introduction

B&L was retained by March Associates to conduct a limited pre-renovation asbestos material survey in the Oneida County Emergency Services Building on 120 Base Road, Oriskany, as per the scope provided. The survey was requested in anticipation of the proposed renovations of the building's call center.

The surveys were conducted by Ryan Biel on September 22, 2026. Mr. Biel is a New York State Department of Labor (DOL) certified asbestos inspectors. A copy of their inspectors' certification and B&L's company license are provided in Attachment A.

Survey Methods

Representative sampling was conducted based upon the planned renovations of interior and exterior building components. Friable samples were collected in triplicate and submitted for analysis by polarized light microscopy (PLM) with dispersion staining. Friable samples were analyzed utilizing serial analysis. Non-friable organically bound (NOB) materials are analyzed in accordance with New York State Department of Health requirements. NOBs are first subjected to an ashing and acid washing procedure to properly break down the material. The sample is then analyzed by PLM for asbestos content. If asbestos is found, the analysis is complete. However, a negative result must be confirmed by using transmission electron microscopy (TEM). All samples were analyzed by AmeriSci of New York, Inc. located in New York, New York.

Asbestos Sample Results


Oneida County Emergency Services Call Center – Asbestos Sample Results				
Sample No.	Material Description	Lab Results (% Asbestos)	Material Quantities	Material Location
FLVCT-1-1,2	12"x 12" Light Grey w/ White Streak Floor Tile	NAD	N/A	Main Call Center Floor
FLMAS-2-1,2	Black Floor Tile Mastic	NAD	N/A	Under FLVCT-1
CLLI-3-1,2	2'x 2' Pinhole and Fissure Ceiling Panel	NAD	N/A	Main Call Center Ceiling
BBD-4-1,2	Grey Cove Base	NAD	N/A	Main Call Center
BBDMAS-5-1,2	Yellow Cove Base Mastic	NAD	N/A	Under BBD-4
WLSH-6-1,2,3	Wall Sheetrock	NAD	N/A	Call Center
WLPL-7-1,2,3	Wall Plaster	NAD	N/A	Over WLSH-6
MASTIC-8-1,2	Tan Mastic	NAD	N/A	Call Center Raise Floor Supports
FLVCT-9-1,2	12"x 12" White w/ Grey Streak Floor Tile	NAD	N/A	Call Center Addition Floor
FLMAS-10-1,2	Black Floor Tile mastic	NAD	N/A	Under FLVCT-9
BBD-11-1,2	Dark Grey Cove Base	NAD	N/A	Call Center Addition
BBDMAS-12-1,2	White Cove Base mastic	NAD	N/A	Under BBD-11
CLLI-13-1,2	2'x 2' Smooth Ceiling Panel	NAD	N/A	Call Center Addition Ceiling
N/A – Not Applicable		NAD – No Asbestos Detected		

Of the suspect materials sampled from the call center, none were identified as containing asbestos as per laboratory analysis.

If you have any questions or comments, please feel free to call us at 457-5200.

Very truly yours,

BARTON & LOGUIDICE, D.P.C.

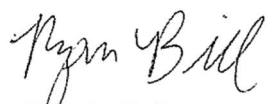

Ryan S. Biel
Industrial Hygienist



David A. Morse
Sr. Managing Industrial Hygienist

RSB/DAM/scd

Attachments

Sample Location Sketch

FLOOR AREA AT SLAB	+/- 969 SF
FLOOR AREA AT FLOOR ACCESS	+/- 1,288 SF



VALID THROUGH 10/31/2027

ONEIDA COUNTY
DEPARTMENT OF PUBLIC WORKS
EMERGENCY SERVICES FACILITY
RENOVATIONS & IMPROVEMENTS
120 BASE ROAD, ORISKANY NY 13424

NO	DESCRIPTION	BY	DATE
REVISIONS			
DATE	8/7/2026		
DRAWN BY	CAH		
CHECKED BY	CJC		
SCALE	As indicated		
PROJECT NO.	24239		

DRAWING TITLE
FLOOR PLAN -
FLOOR FINISH

DRAWING NO.

A701

BBD-4
BBDMAS-5
WLSH-6
WLPL-7



CLLI-13

FLVCT-9
FLMAS-10
BBD-11
BBDMAS-12

CLLI-3

FLVCT-1
FLMAS-2

MASTIC-8

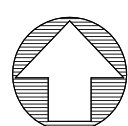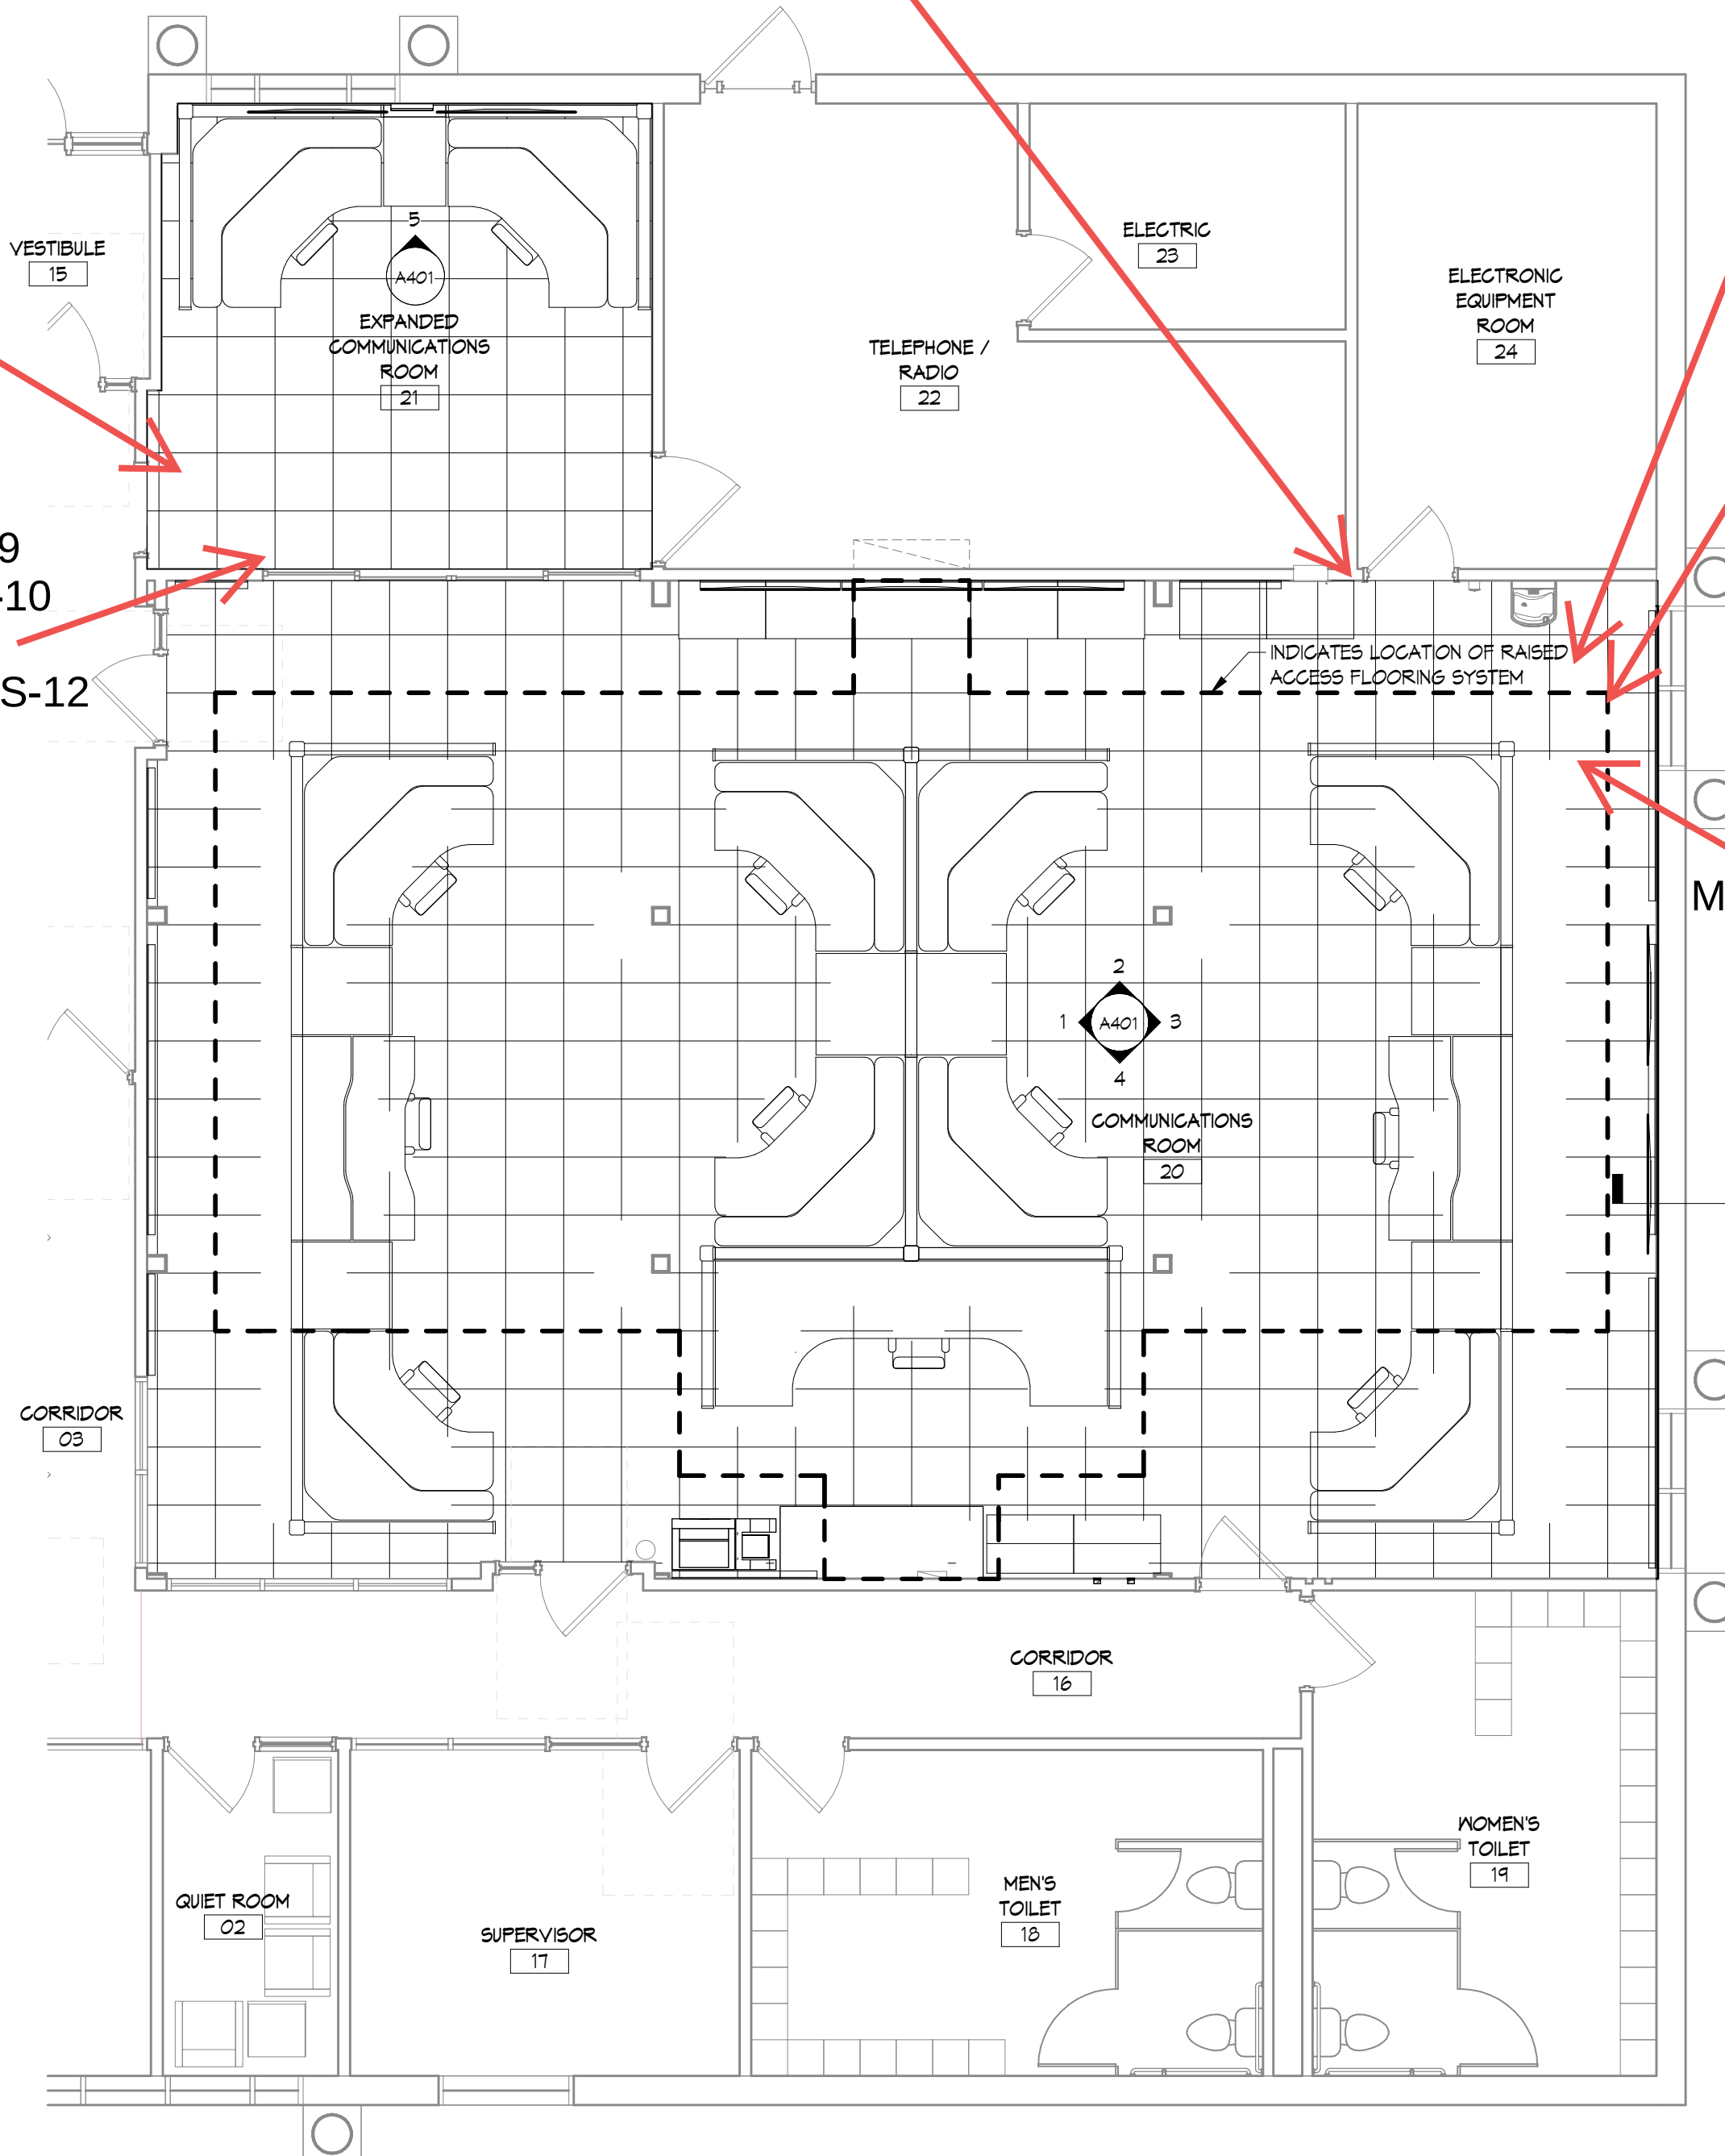

1
A701

PARTIAL FIRST FLOOR PLAN - ESD CARPET TILE

SCALE: 3/16" = 1'-0"

Attachment A

Certifications



Department
of Labor

WORKING FOR YOU

DIVISION OF SAFETY & HEALTH LICENSE AND CERTIFICATE UNIT, STATE OFFICE CAMPUS, BLDG. 12, ALBANY, NY 12226

ASBESTOS HANDLING LICENSE

Barton & Loguidice, D.P.C.
443 Electronics Parkway, Liverpool, NY 13088

License Number: 29267

License Class: RESTRICTED

Date of Issue: 02/25/2026

Expiration Date: 02/28/2027

Duly Authorized Representative: Jeffrey Reed

This license has been issued in accordance with applicable provisions of Article 30 of the Labor Law of New York State and of the New York State Codes, Rules and Regulations (12 NYCRR Part 56). It is subject to suspension or revocation for a (1) serious violation of state, federal or local laws with regard to the conduct of an asbestos project, or (2) demonstrated lack of responsibility in the conduct of any job involving asbestos or asbestos material.

This license is valid only for the contractor named above and this license or a photocopy must be prominently displayed at the asbestos project worksite. This license verifies that all persons employed by the licensee on an asbestos project in New York State have been issued an Asbestos Certificate, appropriate for the type of work they perform, by the New York State Department of Labor.

Vicki Mockler, Director
For the Commissioner of Labor

EXCELSIOR

STATE OF NEW YORK - DEPARTMENT OF LABOR
ASBESTOS CERTIFICATE



RYAN S BIEL
CLASS(EXPIRES)
C ATEC (09/26) D INSP (09/26)
H PM (09/26)

CERT# 25-61N61-SHAB
DMV# 473830343

MUST BE CARRIED ON ASBESTOS PROJECTS





Department of Health

KATHY HOCHUL
Governor

JAMES V. McDONALD, M.D., M.P.H.
Commissioner

JOHANNE E. MORNE, M.S.
Executive Deputy Commissioner

LAB ID: 11480

April 01, 2026

MS. KAROL H. LU
AMERICA SCIENCE TEAM NEW YORK, INC
117 EAST 30TH ST
NEW YORK, NY 10016

Certificate Expiration Date:
April 01, 2027

Dear Ms. Lu,

Enclosed are certificate(s) of approval issued to your environmental laboratory for the current permit year. The certificate(s) supersede(s) any previously issued one(s) and is(are) in effect through the expiration date listed. Please carefully examine the certificate(s) to insure that the categories, subcategories, analytes, and methods for which your laboratory is approved are correct. In addition, verify that your laboratory's name, address, lead technical director, and identification number are accurate.

Pursuant to NYCRR Subpart 55-2.2, original certificates must be posted conspicuously in the laboratory and copies shall be made available to any client of the laboratory upon request.

Pursuant to NYCRR Subpart 55-2.6, any misrepresentation of the fields of accreditation (category - method - analyte) for which your laboratory is approved may result in denial, suspension, or revocation of your certification. Any use of the Environmental Laboratory Approval Program (ELAP) or National Environmental Laboratory Accreditation Program (NELAP) name, reference to the laboratory's approval status, and/or using the NELAP logo in any catalogs, advertising, business solicitations, proposals, quotations, laboratory analytical reports, or other materials must include the laboratory's ELAP identification number and distinguish between testing for which the laboratory is approved and testing for which the laboratory is not approved.

If you have any questions, please contact us at the Environmental Laboratory Approval Program, Wadsworth Center, New York State Department of Health, Empire State Plaza, Albany NY, 12237; by phone at (518) 485-5570; by facsimile at (518) 485-5568; and by email at elap@health.ny.gov.

Sincerely,

Amy J. Steuerwald, Ph.D.
Director, Environmental Laboratory Approval Program

NEW YORK STATE DEPARTMENT OF HEALTH
WADSWORTH CENTER



Expires 12:01 AM April 01, 2027
Issued April 01, 2026

CERTIFICATE OF APPROVAL FOR LABORATORY SERVICE

Issued in accordance with and pursuant to section 502 Public Health Law of New York State

MS. KAROL H. LU
AMERICA SCIENCE TEAM NEW YORK, INC
117 EAST 30TH ST
NEW YORK, NY 10016

NY Lab Id No: 11480

*is hereby APPROVED as an Environmental Laboratory in conformance with the
National Environmental Laboratory Accreditation Conference Standards (2016) for the category
ENVIRONMENTAL ANALYSES POTABLE WATER
All approved analytes are listed below:*

Miscellaneous

Asbestos

EPA 100.2



Serial No.: 72133

Property of the New York State Department of Health. Certificates are valid only at the address shown and must be conspicuously posted by the laboratory. Continued accreditation depends on the laboratory's successful ongoing participation in the Program. Consumers may verify a laboratory's accreditation status online at <https://apps.health.ny.gov/pubdoh/applinks/wc/elappublicweb/>, by phone (518) 485-5570 or by email to elap@health.ny.gov.



NEW YORK STATE DEPARTMENT OF HEALTH
WADSWORTH CENTER



Expires 12:01 AM April 01, 2027
Issued April 01, 2026

CERTIFICATE OF APPROVAL FOR LABORATORY SERVICE

Issued in accordance with and pursuant to section 502 Public Health Law of New York State

*MS. KAROL H. LU
AMERICA SCIENCE TEAM NEW YORK, INC
117 EAST 30TH ST
NEW YORK, NY 10016*

NY Lab Id No: 11480

*is hereby APPROVED as an Environmental Laboratory for the category
ENVIRONMENTAL ANALYSES SOLID AND HAZARDOUS WASTE
All approved subcategories and/or analytes are listed below:*

Miscellaneous

Asbestos in Friable Material	Item 198.1 of Manual EPA 600/M4/82/020
Asbestos in Non-Friable Material-PLM	Item 198.6 of Manual (NOB by PLM)
Asbestos in Non-Friable Material-TEM	Item 198.4 of Manual



Serial No.: 72134

Property of the New York State Department of Health. Certificates are valid only at the address shown and must be conspicuously posted by the laboratory. Continued accreditation depends on the laboratory's successful ongoing participation in the Program. Consumers may verify a laboratory's accreditation status online at <https://apps.health.ny.gov/pubdoh/applinks/wc/elappublicweb/>, by phone (518) 485-5570 or by email to elap@health.ny.gov.

NEW YORK STATE DEPARTMENT OF HEALTH
WADSWORTH CENTER



Expires 12:01 AM April 01, 2027
Issued April 01, 2026

CERTIFICATE OF APPROVAL FOR LABORATORY SERVICE

Issued in accordance with and pursuant to section 502 Public Health Law of New York State

MS. KAROL H. LU
AMERICA SCIENCE TEAM NEW YORK, INC
117 EAST 30TH ST
NEW YORK, NY 10016

NY Lab Id No: 11480

*is hereby APPROVED as an Environmental Laboratory for the category
ENVIRONMENTAL ANALYSES AIR AND EMISSIONS
All approved subcategories and/or analytes are listed below:*

Miscellaneous

Asbestos	40 CFR 763 APX A No. III YAMATE, AGARWAL GIBB NIOSH 7402
Fibers	NIOSH 7400 A RULES



Serial No.: 72135

Property of the New York State Department of Health. Certificates are valid only at the address shown and must be conspicuously posted by the laboratory. Continued accreditation depends on the laboratory's successful ongoing participation in the Program. Consumers may verify a laboratory's accreditation status online at <https://apps.health.ny.gov/pubdoh/applinks/wc/elappublicweb/>, by phone (518) 485-5570 or by email to elap@health.ny.gov.

Attachment B

Laboratory Reports & Sample Chain of Custody Documentation

**AmeriSci New York**

117 EAST 30TH ST.
NEW YORK, NY 10016
TEL: (212) 679-8600 • FAX: (212) 679-3114

PLM Bulk Asbestos Report

Barton & Loguidice, D.P.C.

Attn: Ron Thorp

443 Electronics Parkway

Liverpool, NY 13088

Date Received 9/23/2026

Date Examined 09/25/26

ELAP # 11480

RE: 897.200.001; March Associates; Oneida County 911 Call Center

AmeriSci Job # 226092829

P.O. #

Page 1 **of** 5

Client No. / HGA	Lab No.	Asbestos Present	Total % Asbestos	Notes
FLVCT-1-1 FLVCT-1 Location: 12" X 12" Light Grey W/ Streak Floor Tile Analyst Description: Gray, Homogeneous, Non-Fibrous, Bulk Material Asbestos Types: Other Material: Non-fibrous 25%	226092829-01	No	Inconclusive - NAD (NOB by NYS ELAP 198.6) by Valeriu Voicu on 09/25/26	1
FLVCT-1-2 FLVCT-1 Location: 12" X 12" Light Grey W/ Streak Floor Tile Analyst Description: Gray, Homogeneous, Non-Fibrous, Bulk Material Asbestos Types: Other Material: Non-fibrous 29%	226092829-02	No	Inconclusive - NAD (NOB by NYS ELAP 198.6) by Valeriu Voicu on 09/25/26	1
FLMAS-2-1 FLMAS-2 Location: Black Floor Tile Mastic Analyst Description: Black/Gray, Heterogeneous, Non-Fibrous, Bulk Material Asbestos Types: Other Material: Non-fibrous 15%	226092829-03	No	Inconclusive - NAD (NOB by NYS ELAP 198.6) by Valeriu Voicu on 09/25/26	1
FLMAS-2-2 FLMAS-2 Location: Black Floor Tile Mastic Analyst Description: Black/Gray, Heterogeneous, Non-Fibrous, Bulk Material Asbestos Types: Other Material: Non-fibrous 11%	226092829-04	No	Inconclusive - NAD (NOB by NYS ELAP 198.6) by Valeriu Voicu on 09/25/26	1
CLLI-3-1 CLLI-3 Location: 2' X 2' Pinhole And Fissure Ceiling Tile Analyst Description: White, Homogeneous, Non-Fibrous, Bulk Material Asbestos Types: Other Material: Non-fibrous 61%	226092829-05	No	Inconclusive - NAD (NOB by NYS ELAP 198.6) by Valeriu Voicu on 09/25/26	1
CLLI-3-2 CLLI-3 Location: 2' X 2' Pinhole And Fissure Ceiling Tile Analyst Description: White, Homogeneous, Non-Fibrous, Bulk Material Asbestos Types: Other Material: Non-fibrous 42%	226092829-06	No	Inconclusive - NAD (NOB by NYS ELAP 198.6) by Valeriu Voicu on 09/25/26	1

See Reporting notes on last page

Client Name: Barton & Loguidice, D.P.C.

PLM Bulk Asbestos Report

897.200.001; March Associates; Oneida County 911 Call Center

Client No. / HGA	Lab No.	Asbestos Present	Total % Asbestos	Notes
BBD-4-1 BBD-4 Location: Grey Covebase Analyst Description: Lt. Gray, Homogeneous, Non-Fibrous, Bulk Material Asbestos Types: Other Material: Non-fibrous 2.7%	226092829-07	No	Inconclusive - NAD (NOB by NYS ELAP 198.6) by Valeriu Voicu on 09/25/26	1
BBD-4-2 BBD-4 Location: Grey Covebase Analyst Description: Lt. Gray, Homogeneous, Non-Fibrous, Bulk Material Asbestos Types: Other Material: Non-fibrous 3.7%	226092829-08	No	Inconclusive - NAD (NOB by NYS ELAP 198.6) by Valeriu Voicu on 09/25/26	1
BBDMAS-5-1 BBDMAS-5 Location: Yellow Covebase Mastic Analyst Description: Yellow, Homogeneous, Non-Fibrous, Bulk Material Asbestos Types: Other Material: Non-fibrous 31%	226092829-09	No	Inconclusive - NAD (NOB by NYS ELAP 198.6) by Valeriu Voicu on 09/25/26	1
BBDMAS-5-2 BBDMAS-5 Location: Yellow Covebase Mastic Analyst Description: Yellow, Homogeneous, Non-Fibrous, Bulk Material Asbestos Types: Other Material: Non-fibrous 31%	226092829-10	No	Inconclusive - NAD (NOB by NYS ELAP 198.6) by Valeriu Voicu on 09/25/26	1
WLSH-6-1 WLSH-6 Location: Wall Sheetrock Analyst Description: Gray/Brown, Heterogeneous, Fibrous, Bulk Material Asbestos Types: Other Material: Cellulose 7.0%, Fibrous glass 1.0%, Non-fibrous 92%	226092829-11	No	NAD (by NYS ELAP 198.1) by Valeriu Voicu on 09/25/26	
WLSH-6-2 WLSH-6 Location: Wall Sheetrock Analyst Description: Gray/Brown, Homogeneous, Fibrous, Bulk Material Asbestos Types: Other Material: Cellulose 3.0%, Fibrous glass 1.0%, Non-fibrous 96%	226092829-12	No	NAD (by NYS ELAP 198.1) by Valeriu Voicu on 09/25/26	
WLSH-6-3 WLSH-6 Location: Wall Sheetrock Analyst Description: Gray/Brown, Heterogeneous, Fibrous, Bulk Material Asbestos Types: Other Material: Cellulose 5.0%, Fibrous glass 1.0%, Non-fibrous 94%	226092829-13	No	NAD (by NYS ELAP 198.1) by Valeriu Voicu on 09/25/26	

Client Name: Barton & Loguidice, D.P.C.

PLM Bulk Asbestos Report

897.200.001; March Associates; Oneida County 911 Call Center

Client No. / HGA	Lab No.	Asbestos Present	Total % Asbestos	Notes
WLPL-7-1 WLPL-7 Location: Wall Plaster Analyst Description: White, Heterogeneous, Non-Fibrous, Bulk Material Asbestos Types: Other Material: Cellulose Trace, Non-fibrous 100%	226092829-14	No	NAD (by NYS ELAP 198.1) by Valeriu Voicu on 09/25/26	
WLPL-7-2 WLPL-7 Location: Wall Plaster Analyst Description: White, Heterogeneous, Non-Fibrous, Bulk Material Asbestos Types: Other Material: Cellulose Trace, Non-fibrous 100%	226092829-15	No	NAD (by NYS ELAP 198.1) by Valeriu Voicu on 09/25/26	
WLPL-7-3 WLPL-7 Location: Wall Plaster Analyst Description: White, Heterogeneous, Non-Fibrous, Bulk Material Asbestos Types: Other Material: Cellulose Trace, Non-fibrous 100%	226092829-16	No	NAD (by NYS ELAP 198.1) by Valeriu Voicu on 09/25/26	
MASTIC-8-1 MASTIC-8 Location: Tan Floor Leg Mastic Analyst Description: Tan, Homogeneous, Non-Fibrous, Bulk Material Asbestos Types: Other Material: Non-fibrous 15%	226092829-17	No	Inconclusive - NAD (NOB by NYS ELAP 198.6) by Valeriu Voicu on 09/25/26	1
MASTIC-8-2 MASTIC-8 Location: Tan Floor Leg Mastic Analyst Description: Tan, Homogeneous, Non-Fibrous, Bulk Material Asbestos Types: Other Material: Non-fibrous 26%	226092829-18	No	Inconclusive - NAD (NOB by NYS ELAP 198.6) by Valeriu Voicu on 09/25/26	1
FLVCT-9-1 FLVCT-9 Location: 12" X 12" White W/ Streak Floor Tile Analyst Description: Off-White, Homogeneous, Non-Fibrous, Bulk Material Asbestos Types: Other Material: Non-fibrous 12%	226092829-19	No	Inconclusive - NAD (NOB by NYS ELAP 198.6) by Valeriu Voicu on 09/25/26	1
FLVCT-9-2 FLVCT-9 Location: 12" X 12" White W/ Streak Floor Tile Analyst Description: Off-White, Homogeneous, Non-Fibrous, Bulk Material Asbestos Types: Other Material: Non-fibrous 14%	226092829-20	No	Inconclusive - NAD (NOB by NYS ELAP 198.6) by Valeriu Voicu on 09/25/26	1

Client Name: Barton & Loguidice, D.P.C.

PLM Bulk Asbestos Report

897.200.001; March Associates; Oneida County 911 Call Center

Client No. / HGA	Lab No.	Asbestos Present	Total % Asbestos	Notes
FLMAS-10-1 FLMAS-10 Location: Black New Floor Tile Mastic Analyst Description: Black/Gray, Heterogeneous, Non-Fibrous, Bulk Material Asbestos Types: Other Material: Non-fibrous 38%	226092829-21	No	Inconclusive - NAD (NOB by NYS ELAP 198.6) by Valeriu Voicu on 09/25/26	1
FLMAS-10-2 FLMAS-10 Location: Black New Floor Tile Mastic Analyst Description: Black/Gray, Heterogeneous, Non-Fibrous, Bulk Material Asbestos Types: Other Material: Non-fibrous 33%	226092829-22	No	Inconclusive - NAD (NOB by NYS ELAP 198.6) by Valeriu Voicu on 09/25/26	1
BBD-11-1 BBD-11 Location: Dark Grey Covebase Analyst Description: Dark Gray, Homogeneous, Non-Fibrous, Bulk Material Asbestos Types: Other Material: Non-fibrous 40%	226092829-23	No	Inconclusive - NAD (NOB by NYS ELAP 198.6) by Valeriu Voicu on 09/25/26	1
BBD-11-2 BBD-11 Location: Dark Grey Covebase Analyst Description: Dark Gray, Homogeneous, Non-Fibrous, Bulk Material Asbestos Types: Other Material: Non-fibrous 7.2%	226092829-24	No	Inconclusive - NAD (NOB by NYS ELAP 198.6) by Valeriu Voicu on 09/25/26	1
BBDMAS-12-1 BBDMAS-12 Location: White Covebase Mastic Analyst Description: Tan/White, Heterogeneous, Non-Fibrous, Bulk Material Asbestos Types: Other Material: Non-fibrous 12%	226092829-25	No	Inconclusive - NAD (NOB by NYS ELAP 198.6) by Valeriu Voicu on 09/25/26	1
BBDMAS-12-2 BBDMAS-12 Location: White Covebase Mastic Analyst Description: Tan/White, Heterogeneous, Non-Fibrous, Bulk Material Asbestos Types: Other Material: Non-fibrous 14%	226092829-26	No	Inconclusive - NAD (NOB by NYS ELAP 198.6) by Valeriu Voicu on 09/25/26	1
CLLI-13-1 CLLI-13 Location: 2' X 2" Smooth Ceiling Tile Analyst Description: White/Gray, Homogeneous, Non-Fibrous, Bulk Material Asbestos Types: Other Material: Non-fibrous 33%	226092829-27	No	Inconclusive - NAD (NOB by NYS ELAP 198.6) by Valeriu Voicu on 09/25/26	1

Client Name: Barton & Loguidice, D.P.C.

PLM Bulk Asbestos Report

897.200.001; March Associates; Oneida County 911 Call Center

Client No. / HGA	Lab No.	Asbestos Present	Total % Asbestos	Notes
CLLI-13-2 CLLI-13 Location: 2' X 2" Smooth Ceiling Tile Analyst Description: White/Gray, Homogeneous, Non-Fibrous, Bulk Material Asbestos Types: Other Material: Non-fibrous 34%	226092829-28	No	Inconclusive - NAD (NOB by NYS ELAP 198.6) by Valeriu Voicu on 09/25/26	1

Reporting Notes:

(1) NAD results by NYS 198.6 are inconclusive and are not considered non-ACM

Analyzed by: Valeriu Voicu
Date: 9/25/2026

Reviewed by: Marik Peysakhov



*NAD/NSD =no asbestos detected; NA =not analyzed; NA/PS=not analyzed/positive stop, (SOF-V) = Sprayed On Fireproofing containing Vermiculite; (SM-V) = Surfacing Material containing Vermiculite; PLM Bulk Asbestos Analysis using Olympus, Model BH-2 Pol Scope, Microscope, Serial #: 229915, by Appd E to Subpt E, 40 CFR 763 quantified by either CVES or 400 pt ct as noted for each analysis (NVLAP 200546-0), ELAP PLM Method 198.1 for NY friable samples, which includes the identification and quantitation of vermiculite, or ELAP 198.6 for NOB samples, or EPA 400 pt ct by EPA 600-M4-82-020 (NY ELAP Lab 11480); Note:PLM is not consistently reliable in detecting asbestos in floor coverings and similar non-friable organically bound materials. NAD or Trace results by PLM are inconclusive, TEM is currently the only method that can be used to determine if this material can be considered or treated as non asbestos-containing in NY State (also see EPA Advisory for floor tile, FR 59,146,38970,8/1/94) National Institute of Standards and Technology Accreditation requirements mandate that this report must not be reproduced except in full without the approval of the lab.This PLM report relates ONLY to the items tested. RI Cert AAL-094, CT Cert PH-0186, Mass Cert AA000054, NJ Lab ID #NY031.

____END OF REPORT____

Client Name: Barton & Loguidice, D.P.C.

Table I
Summary of Bulk Asbestos Analysis Results by NYS ELAP 198.4
 897.200.001; March Associates; Oneida County 911 Call Center

AmeriSci Sample #	Client Sample#	HG Area	NOB Sample Weight (gram)	NOB Heat Sensitive Organic %	NOB Acid Soluble Inorganic %	NOB Insoluble Non-Asbestos Inorganic %	** Asbestos % by PLM/DS	** Asbestos % by TEM
01	FLVCT-1-1	FLVCT-1	0.194	18.5	56.9	24.6	NAD	NAD
	Location: 12" X 12" Light Grey W/ Streak Floor Tile							
02	FLVCT-1-2	FLVCT-1	0.275	17.7	53.7	28.5	NAD	NAD
	Location: 12" X 12" Light Grey W/ Streak Floor Tile							
03	FLMAS-2-1	FLMAS-2	0.243	57.5	27.3	15.2	NAD	NAD
	Location: Black Floor Tile Mastic							
04	FLMAS-2-2	FLMAS-2	0.237	67.5	21.3	11.2	NAD	NAD
	Location: Black Floor Tile Mastic							
05	CLLI-3-1	CLLI-3	0.236	23.4	15.4	61.2	NAD	NAD
	Location: 2' X 2' Pinhole And Fissure Ceiling Tile							
06	CLLI-3-2	CLLI-3	0.159	25.6	32.7	41.7	NAD	NAD
	Location: 2' X 2' Pinhole And Fissure Ceiling Tile							
07	BBD-4-1	BBD-4	0.219	50.2	47.1	2.7	NAD	NAD
	Location: Grey Covebase							
08	BBD-4-2	BBD-4	0.231	50.1	46.2	3.7	NAD	NAD
	Location: Grey Covebase							
09	BBDMAS-5-1	3BDMAS-5	0.391	67.7	0.8	31.4	NAD	NAD
	Location: Yellow Covebase Mastic							
10	BBDMAS-5-2	3BDMAS-5	0.306	62.3	7.0	30.7	NAD	NAD
	Location: Yellow Covebase Mastic							
11	WLSH-6-1	WLSH-6	----	----	----	----	NAD	NA
	Location: Wall Sheetrock							
12	WLSH-6-2	WLSH-6	----	----	----	----	NAD	NA
	Location: Wall Sheetrock							
13	WLSH-6-3	WLSH-6	----	----	----	----	NAD	NA
	Location: Wall Sheetrock							
14	WLPL-7-1	WLPL-7	----	----	----	----	NAD	NA
	Location: Wall Plaster							
15	WLPL-7-2	WLPL-7	----	----	----	----	NAD	NA
	Location: Wall Plaster							
16	WLPL-7-3	WLPL-7	----	----	----	----	NAD	NA
	Location: Wall Plaster							

See Reporting notes on last page

Client Name: Barton & Loguidice, D.P.C.

Table I
Summary of Bulk Asbestos Analysis Results by NYS ELAP 198.4
 897.200.001; March Associates; Oneida County 911 Call Center

AmeriSci Sample #	Client Sample#	HG Area	NOB Sample Weight (gram)	NOB Heat Sensitive Organic %	NOB Acid Soluble Inorganic %	NOB Insoluble Non-Asbestos Inorganic %	** Asbestos % by PLM/DS	** Asbestos % by TEM
17	MASTIC-8-1	MASTIC-8	0.230	61.6	23.8	14.6	NAD	NAD
	Location: Tan Floor Leg Mastic							
18	MASTIC-8-2	MASTIC-8	0.323	60.4	13.7	25.9	NAD	NAD
	Location: Tan Floor Leg Mastic							
19	FLVCT-9-1	FLVCT-9	0.301	15.3	73.1	11.6	NAD	NAD
	Location: 12" X 12" White W/ Streak Floor Tile							
20	FLVCT-9-2	FLVCT-9	0.326	15.1	70.6	14.3	NAD	NAD
	Location: 12" X 12" White W/ Streak Floor Tile							
21	FLMAS-10-1	FLMAS-10	0.232	41.9	19.8	38.4	NAD	NAD
	Location: Black New Floor Tile Mastic							
22	FLMAS-10-2	FLMAS-10	0.236	40.5	26.9	32.7	NAD	NAD
	Location: Black New Floor Tile Mastic							
23	BBD-11-1	BBD-11	0.244	54.2	6.3	39.5	NAD	NAD
	Location: Dark Grey Covebase							
24	BBD-11-2	BBD-11	0.261	52.7	40.1	7.2	NAD	NAD
	Location: Dark Grey Covebase							
25	BBDMAS-12-1	BDMAS-1	0.243	49.9	38.1	12.0	NAD	NAD
	Location: White Covebase Mastic							
26	BBDMAS-12-2	BDMAS-1	0.392	74.1	11.7	14.3	NAD	NAD
	Location: White Covebase Mastic							
27	CLLI-13-1	CLLI-13	0.215	6.3	61.2	32.5	NAD	NAD
	Location: 2' X 2" Smooth Ceiling Tile							
28	CLLI-13-2	CLLI-13	0.275	6.2	59.4	34.4	NAD	NAD
	Location: 2' X 2" Smooth Ceiling Tile							

Client Name: Barton & Loguidice, D.P.C.

Table I
Summary of Bulk Asbestos Analysis Results by NYS ELAP 198.4

897.200.001; March Associates; Oneida County 911 Call Center

AmeriSci Sample #	Client Sample#	HG Area	NOB Sample Weight (gram)	NOB Heat Sensitive Organic %	NOB Acid Soluble Inorganic %	NOB Insoluble Non-Asbestos Inorganic %	** Asbestos % by PLM/DS	** Asbestos % by TEM
----------------------	----------------	------------	--------------------------------	------------------------------------	------------------------------------	--	----------------------------	-------------------------

Analyzed by: Marik Peysakhov
Date: 9/27/2026




Reviewed by: Marik Peysakhov



**Quantitative Analysis (Semi/Full); Bulk Asbestos Analysis - PLM by Appd E to Subpt E, 40 CFR 763 or NYSDOH ELAP 198.1 for New York friable samples or NYSDOH ELAP 198.6 for New York NOB samples; TEM (Semi/Full) by EPA 600/R-93/116 (or NYSDOH ELAP 198.4; for New York samples). Analysis using Hitachi, Model H7000-Noran 7 System, Microscope, Serial #: 747-05-06. NAD = no asbestos detected during a quantitative analysis; NA = not analyzed; Trace = <1%; (SOF-V) = Sprayed On Fireproofing containing Vermiculite; (SM-V) = Surfacing Material containing Vermiculite; Quantitation for beginning weights of <0.1 grams should be considered as qualitative only; Qualitative Analysis: Asbestos analysis results of "Present" or "NVA = No Visible Asbestos" represents results for Qualitative PLM or TEM Analysis only (no accreditation coverage available from any regulatory agency for qualitative analyses): NVLAP (PLM) 200546-0, NYSDOH ELAP Lab 11480, NJ Lab ID #NY031.

Warning Note: PLM limitation, only TEM will resolve fibers <0.25 micrometers in diameter. TEM bulk analysis is representative of the fine grained matrix material and may not be representative of non-uniformly dispersed debris for which PLM evaluation is recommended (i.e. soils and other heterogenous materials).

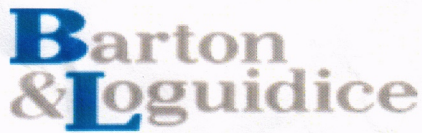**Bulk Sample Chain-of-Custody**443 Electronics Parkway
Liverpool, New York 13088

Tel: (315) 457-5200

Fax: (315) 451-0052

#226092829

Client: **March Associates**
Location: **Oneida County 911 Call Center**Project No.: **897.200.001**
Date Sampled: **9/22/2026**
Sampled by: **RB**

Sample Identification:	Description
FLVCT-1-1,2	12"x 12" Light Grey w/ Streak Floor Tile
FLMAS-2-1,2	Black Floor Tile Mastic
CLLI-3-1,2	2'x 2' Pinhole and Fissure Ceiling Tile
BBD-4-1,2	Grey Covebase
BBDMAS-5-1,2	Yellow Covebase Mastic
WLSH-6-1,2,3	Wall Sheetrock
WLPL-7-1,2,3	Wall Plaster
MASTIC-8-1,2	Tan Floor Leg Mastic
FLVCT-9-1,2	12"x12" White w/ Streak Floor Tile
FLMAS-10-1,2	Black New Floor Tile Mastic
BBD-11-1,2	Dark Grey Covebase

Sample Identification:	Description
BBDMAS-12-1,2	White Covebase Mastic
CLLI-13-1,2	2'x2' Smooth Ceiling Tile

Total Number of Samples: 28

Analysis Required:Polarized Light Microscopy
PLM - NOB☐
☒
☒
☐**Comments:**Stop at first positive (> than 1% asbestos) in each sample series.
Advance to TEM if PLM result is 1% asbestos or less.**Report Results to:**Email: dmorse@bartonandloguidice.com

By: _____

Email: rbiel@bartonandloguidice.com**TAT: 72 Hours**

Signature:	Date:	Comments:
Relinquished by: <i>Tym B...</i>	<i>9/22/2026</i>	
Received by Lab.: <i>[Signature]</i>	<i>9/23/26 14:15</i>	
Received by Analyst: <i>[Signature]</i>	<i>9/25/26 14:10</i>	

*9/22/26**[Signature]**9/22/26 11:04*

- Contractors are to provide Alternate Pricing for those items indicated.
 - No. E1: Raised Floor Grounding and Pedestal Bonding
 - No. G2: Painting
- Oneida County is tax exempt, and prevailing wage rates do apply.
- Project is posted and available to review at Syracuse Builders Exchange, DODGE Reports, and with the Oneida County DPW. Notify the County if additional documents are required.
- The building will be open to staff and visitors during the construction phase. Always maintain code compliant exiting. Contractor shall make every effort to allow access to the space for County use.
- Work areas are to be made safe to prevent access by unauthorized personnel.
- Coordinate work with installation of workstations and computer monitors / TVs by others.
- Award Contracts on or about **November 1, 2026**.
- Construction may begin on-site immediately following proof of insurance.
- Area should be ready for workstation installation by **March 1, 2027**.
- Project Substantially Complete by **April 1, 2027**.
- Notify the County and Architect if material lead times will affect the schedule.
- Open for questions:
 - Phone and Communications work is by Owner/Owner's vendor?
 - Confirmed.
 - Is the General Contractor responsible for removing the workstations?
 - Yes, and disconnection shall be coordinated with electrical subcontractor.
 - Building Access:
 - Will owner issue access badges?
 - Yes.
 - Which entrance is the construction entrance?
 - Construction entrance will be through Vestibule 15.
 - Is construction expected to occur during normal working hours?
 - Yes.

* * * * *

**SECTION 10 11 00
VISUAL DISPLAY UNITS**

PART 1 GENERAL

1.01 SECTION INCLUDES

- A. Porcelain enamel steel markerboards.
- B. Tackboards.

1.02 REFERENCE STANDARDS

- A. ANSI A208.1 - American National Standard for Particleboard; 2022.
- B. ASTM A424/A424M - Standard Specification for Steel, Sheet, for Porcelain Enameling; 2025.
- C. ASTM E84 - Standard Test Method for Surface Burning Characteristics of Building Materials; 2026a.

1.03 SUBMITTALS

- A. See Section 01 30 00 - Administrative Requirements, for submittal procedures.
- B. Product Data: Provide manufacturer's data on porcelain enamel steel markerboard, tackboard, tackboard surface covering, trim, and accessories.
- C. Samples: Color charts for selection of color and texture of chalkboard, porcelain enamel steel markerboard, glass markerboard, tackboard, tackboard surface covering, and trim.
- D. Test Reports: Show compliance to specified surface burning characteristics requirements.

1.04 QUALITY ASSURANCE

- A. Manufacturer Qualifications: Company specializing in manufacturing the products specified in this section with minimum three years documented experience.

PART 2 PRODUCTS

2.01 VISUAL DISPLAY UNITS

- A. Porcelain Enamel Steel Markerboards:
 - 1. Manufacturers:
 - a. ASI Visual Display Products; e3 Porcelain Enamel with 9800 Series Frame: www.asi-visualdisplayproducts.com.
 - b. Claridge Products and Equipment, Inc; LCS Series 4: www.claridgeproducts.com.
 - 2. Color: White.
 - 3. Steel Face Sheet Thickness: 24 gauge, 0.0239 inch .
 - 4. Backing: Aluminum foil, laminated to core.
 - 5. Size: As indicated on drawings.
 - 6. Frame: Extruded aluminum , with concealed fasteners.
 - 7. Frame Finish: Anodized, natural.
 - 8. Accessories: Provide marker tray and map rail.
- B. Tackboards: Fabric laminated to cork.
 - 1. Manufacturers:
 - a. ASI Visual Display Products; ASI Acousti Boards: www.asi-visualdisplayproducts.com.
 - b. Claridge Products and Equipment, Inc; LCS Series 4; www.claridgeproducts.com.
 - 2. Cork Thickness: 1/8 inch.
 - 3. Fabric: Vinyl-coated fabric.
 - 4. Color: As selected from manufacturer's full range.
 - 5. Backing: Hardboard, 1/4 inch thick, laminated to tack surface.
 - 6. Surface Burning Characteristics: Flame spread index of 25, maximum, and smoke developed index of 450, maximum, when tested in accordance with ASTM E84.
 - 7. Size: As indicated on drawings.

- 8. Frame: Same type and finish as for markerboard.
- 9. Accessories: Provide map rail.

2.02 MATERIALS

- A. Porcelain Enameled Steel Sheet: ASTM A424/A424M, Type I, Commercial Steel, with fired-on vitreous finish.
- B. Vinyl-Coated Fabric: Roll stock, complying with the following:
 - 1. Class A Fire-Rating.
 - 2. Total Weight: 15.0 oz/sq yd.
- C. Particleboard: ANSI A208.1; wood chips, set with waterproof resin binder, sanded faces.
- D. Foil Backing: Aluminum foil sheet, 0.005 inch thick.
- E. Adhesives: Type used by manufacturer.

2.03 ACCESSORIES

- A. Map Rail: Extruded aluminum, manufacturer's standard profile, with cork insert and runners for accessories; 1 inch wide overall , full width of frame.
- B. Map Supports: Formed aluminum sliding hooks and roller brackets to fit map rail.
- C. Temporary Protective Cover: Sheet polyethylene, 8 mil thick.
- D. Marker Tray: Aluminum, manufacturer's standard profile, one piece full length of markerboard, molded ends, concealed fasteners, same finish as frame.
- E. Mounting Brackets: Concealed.

PART 3 EXECUTION

3.01 EXAMINATION

- A. Verify that field measurements are as indicated.
- B. Verify that internal wall blocking is ready to receive work and positioning dimensions are as indicated on shop drawings.

3.02 INSTALLATION

- A. Install boards in accordance with manufacturer's instructions.
- B. Before installing boards obtain mounting heights from the owner for each area of the building.
- C. Secure units level and plumb.
- D. Butt Joints: Install with tight hairline joints.

3.03 CLEANING

- A. Clean board surfaces in accordance with manufacturer's instructions.
- B. Cover with protective cover, taped to frame.
- C. Remove temporary protective cover at Date of Substantial Completion.

END OF SECTION