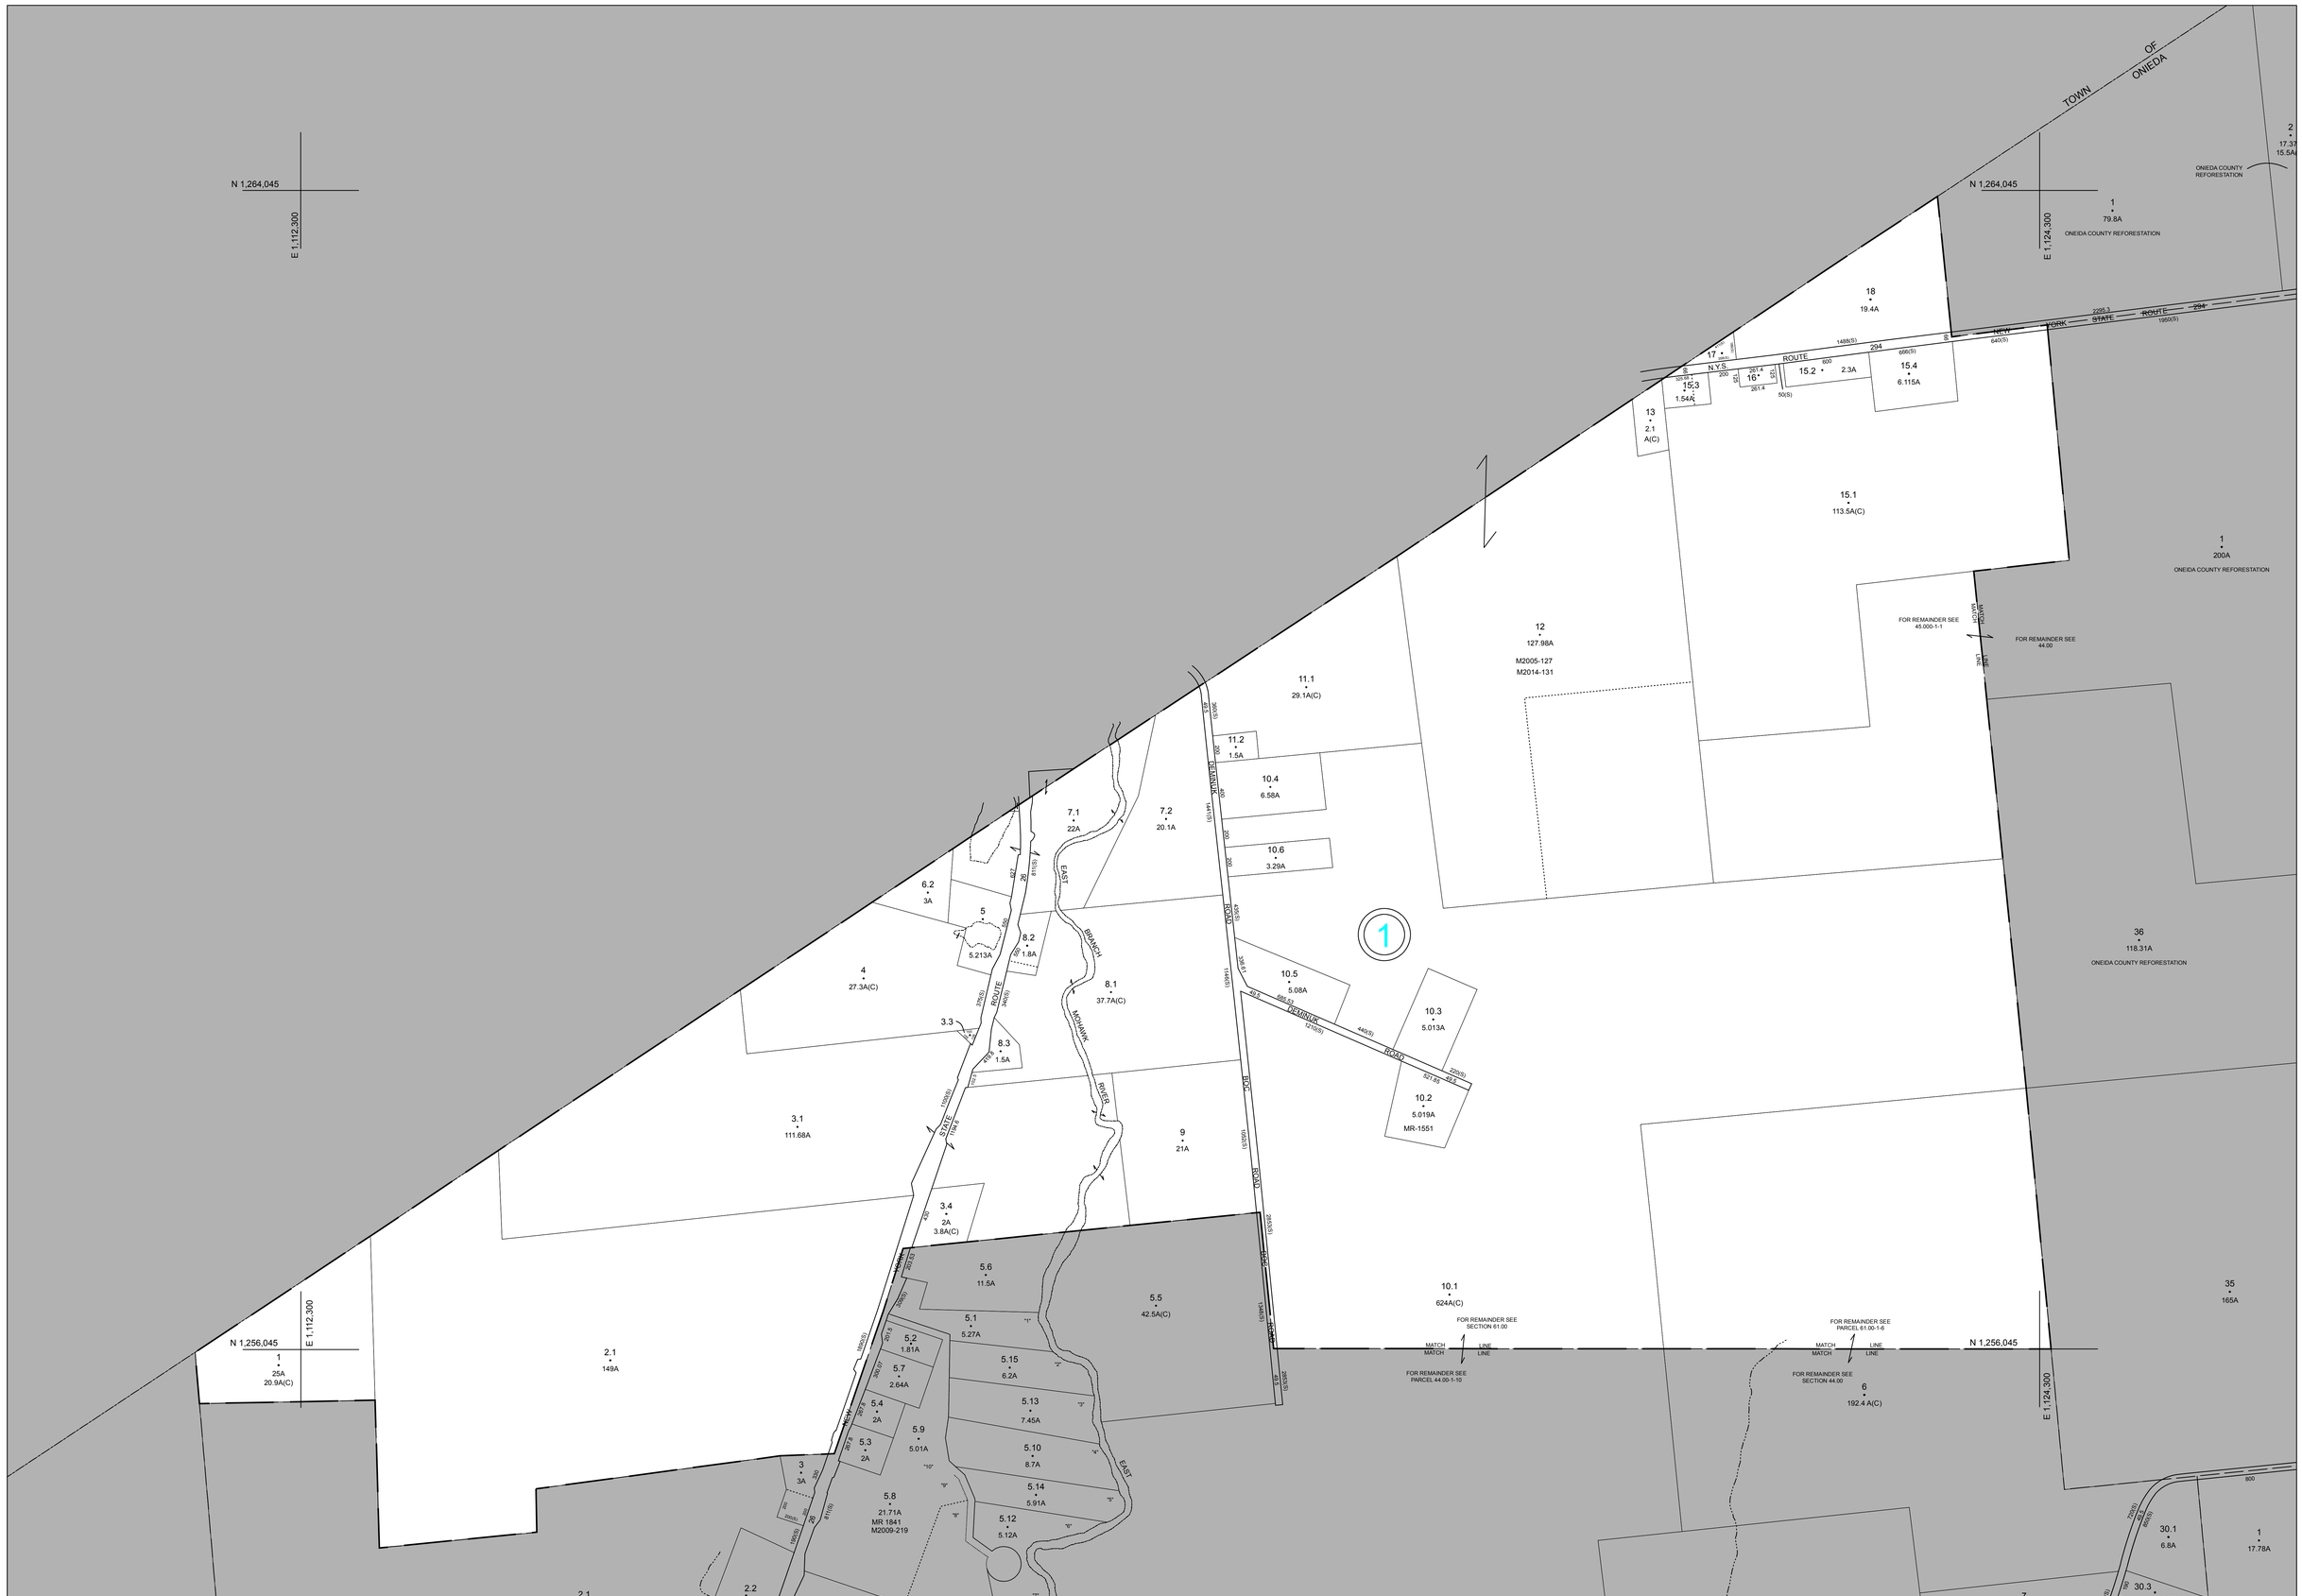


PREPARED BY

LiRo GIS and Survey, P.C.
A LiRo Group Company

NORTH

## NOTES

THIS MAP WAS PREPARED FOR TAX PURPOSES ONLY AND IS NOT TO BE REPRODUCED OR USED FOR SURVEYING OR CONVEYANCING.

Printed: 10/29/2018

COORDINATES BASED ON
NEW YORK STATE PLANE COORDINATE SYSTEM
CENTRAL ZONE

400 0 400 Feet

1 " = 400 '

PHOTOGRAPHY DATE: SPRING 1975 MAP DATE:2-16-78

## REVISION TABLE

| DATE | MADE BY | CHANGES OR ADDITIONS |
|---|---|---|
| 6/15/2010 | C.K.B. | Map Update |
| 2/15/2011 | C.K.B. | Map Update |
| 8/19/2013 | C.K.B. | Map Update |
| 3/13/2014 | C.K.B. | Map Update |
| 7/31/2015 | C.K.B. | Map Update |

## SPECIAL DISTRICTS

| | |
|---|---|
| SCHOOL: | SEWER: |
| ADIRONDACK CENTRALSCHOOL DIST. | |
| FIRE: AVA FIRE PROTECTION | |
| | |
| WATER: | |

## LEGEND

PROPERTY LINE
RIGHT OF WAY LINE
CORPORATION LINE
TOWN LINE
COUNTY LINE
STREAM
RAILROAD
ORIGINAL LOT LINE
BLOCK LIMIT
SCHOOL DISTRICT LINE — SCH —
WATER DISTRICT LINE — W —
FIRE DISTRICT LINE — F —
DENOTES COMMON OWNER
SEWER DISTRICT LINE — S —
GREAT LOT NUMBER B
DEED LOT NUMBER 9
ORIGINAL BLOCK NUMBER 7
TAX MAP BLOCK NUMBER 7
TAX MAP PARCEL NUMBER 89.10-1-5
CALCULATED ACREAGE 9.5A(C)
DEED ACREAGE 9.5A
SCALED DIMENSION 150 (S)
DEED DIMENSION 150
COORDINATE LOCATOR •

| | | |
|---|---|---|
| | | 31.00 |
| | | 45.00 |
| 60.00 | 61.00 | 62.00 |

SHEET INDEX

TAX MAP 44.00

TOWN OF AVA
ONEIDA COUNTY
NEW YORK